FRAMERS NOTE: FRAME T/O WINDOWS @ STANDARD HEIGHT (7'-0") UNLESS NOTED

*FIREBLOCKING REQUIRED AT ANY VOID SPACE & AT LOCATIONS WHERE MECHANICAL PERFORATIONS COMPROMISE THE TOP PLATE OF FRAMING- AS PER AB BUILDING CODE 9.10.16.1

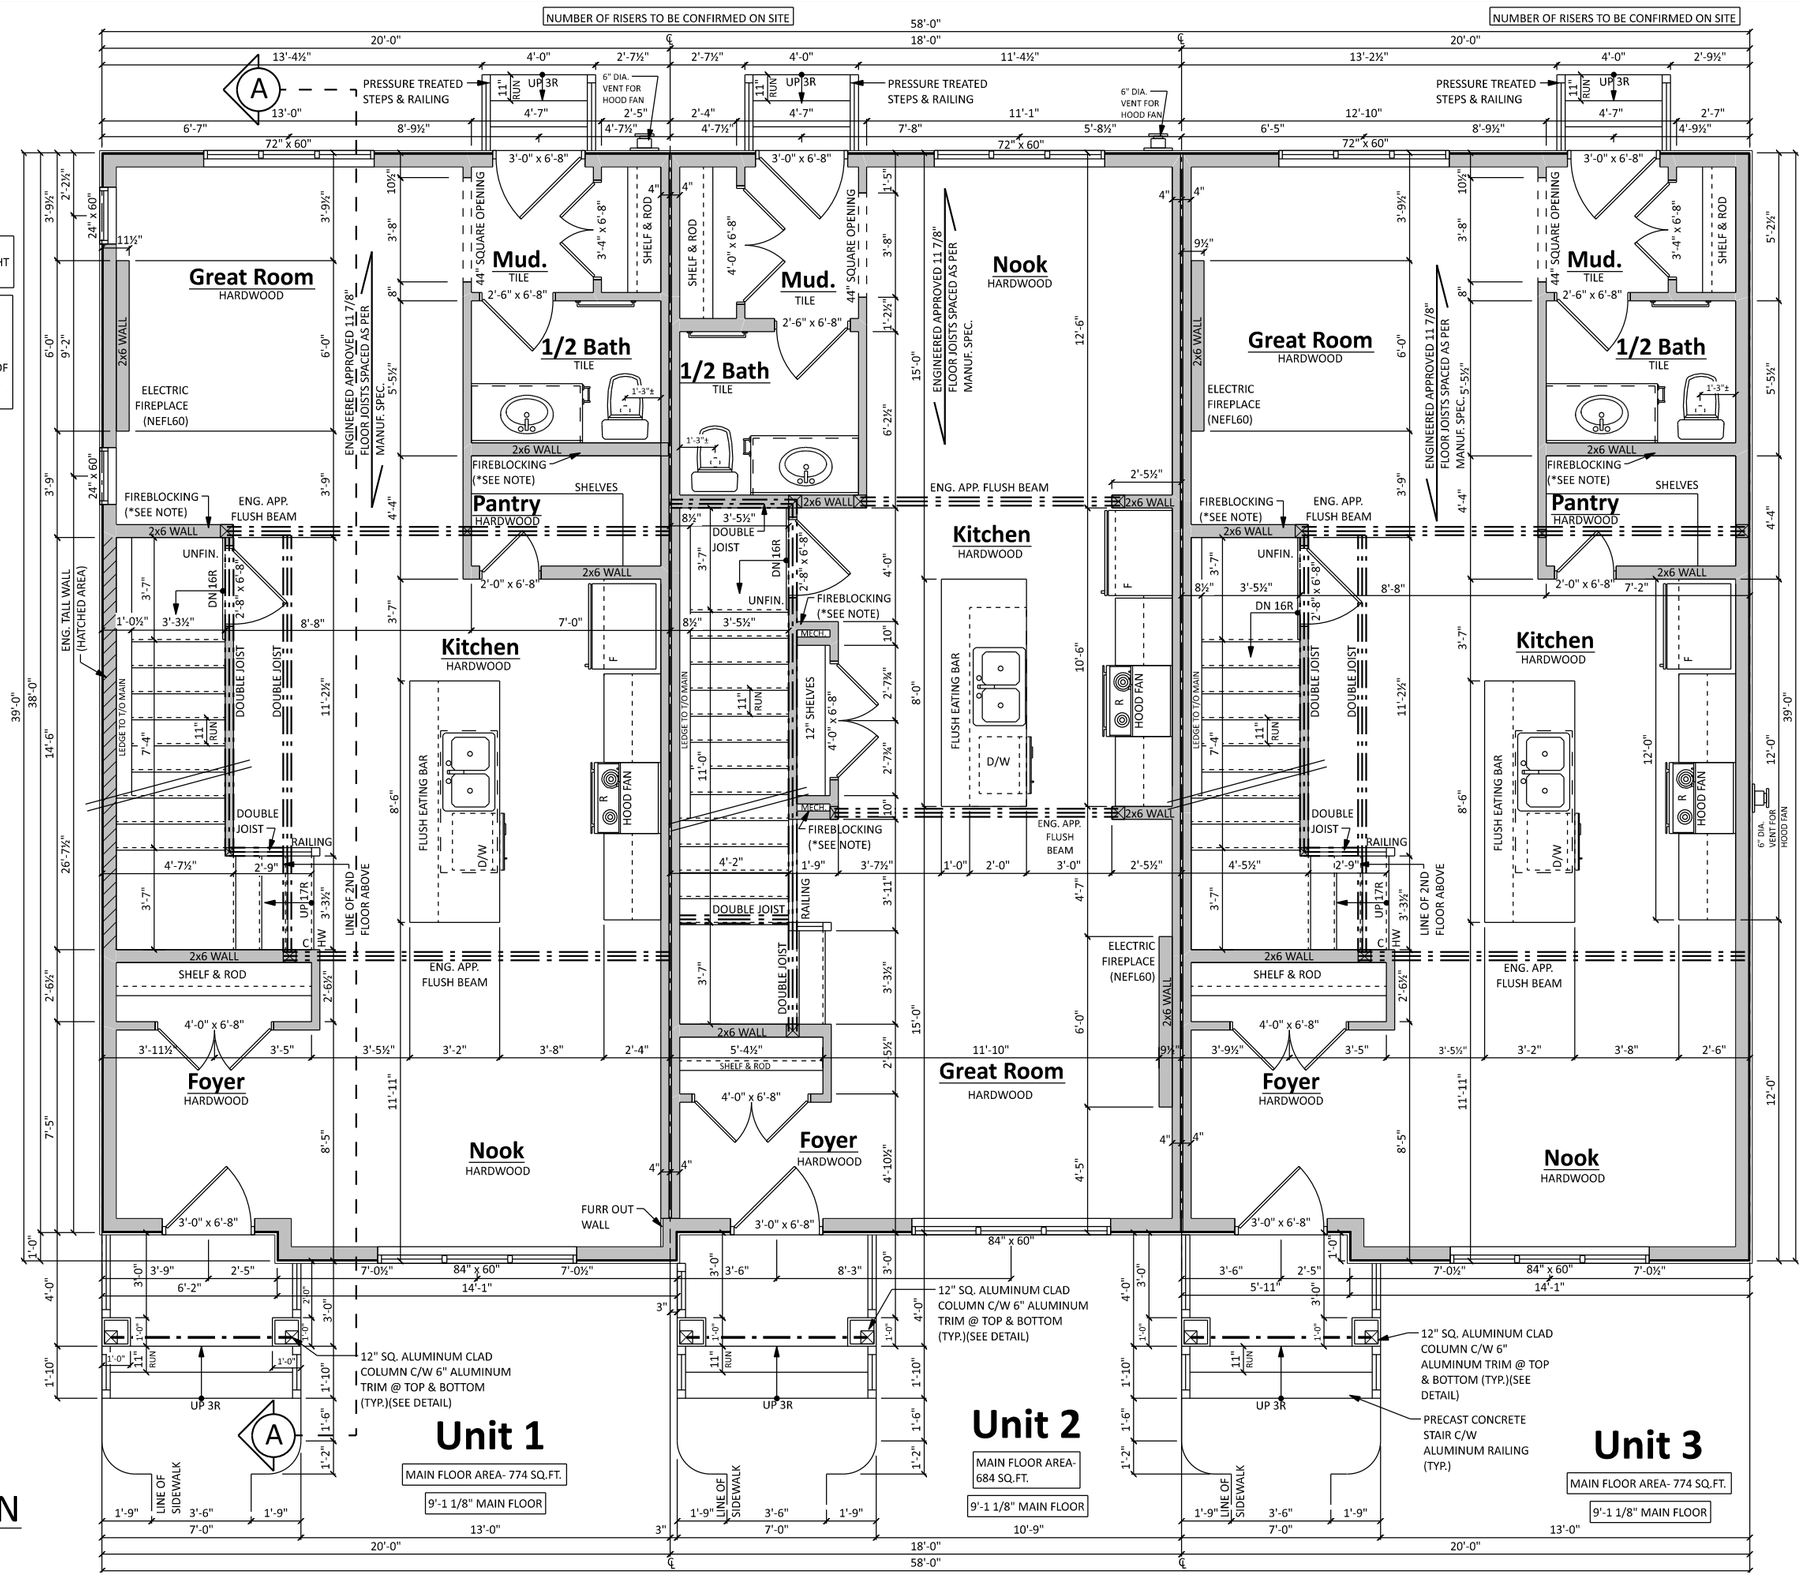

MAIN FLOOR PLAN

SCALE: 3/16" = 1'-0"

WESTERN LIVING HOMES

Three Plex - Crafted

Job Number:	WLH 000 - P - 00
MAIN FLOOR PLAN	7
PRINTED: 2019-06-02	
Date Issued For Permit:	
Date Issued For Construction:	
Date Started:	May 24, 2018
Drawn / Checked by:	D. Lukawesky
Approvals:	
Legal Description:	Lot: 16, 17, 18
Block: 02	Plan: Unreg.
Client:	SPEC
Address:	TBD